11/15/2019

FED. RD. DIV. NO.	STATE	COUNTY	PROJECT ID	ROAD/ROUTE NO.	SHEET NO.
3	S.C.	RICHLAND	P030152	S-59	14

BLYTHEWOOD ROAD RELOC.

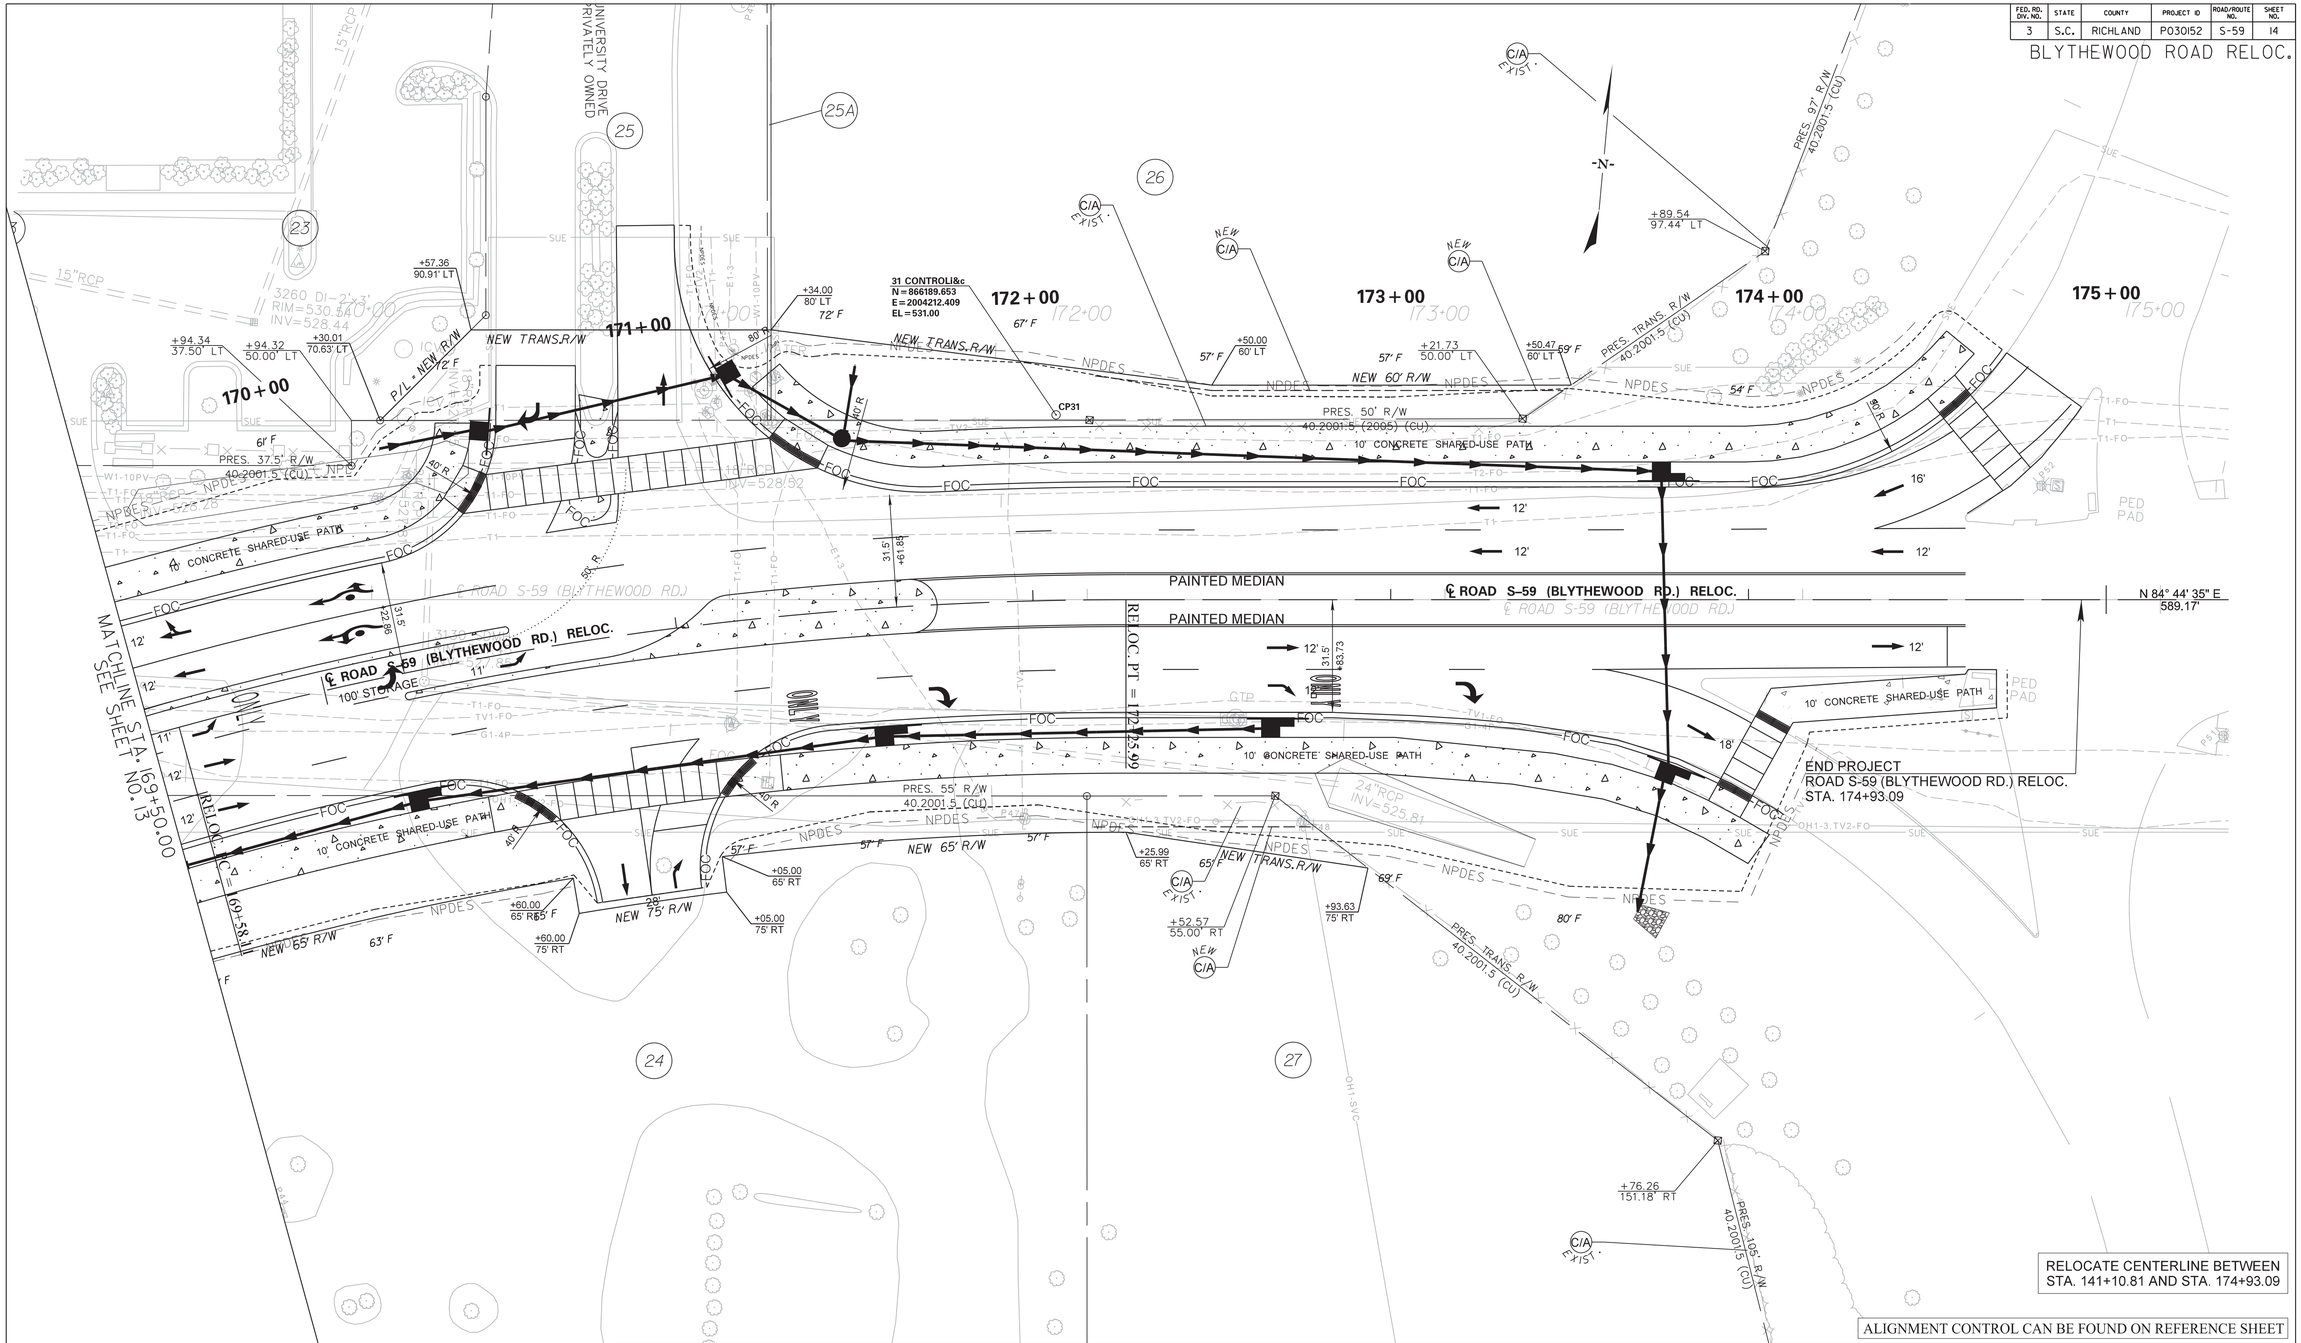

REV. NO.	BY	DATE	DESCRIPTION OF REVISION
7			
6			
5			
4			
3			
2			
1	C. RIKARD	4/1/2019	ADDED TRACT 25A

PARRISH & PARTNERS

SOUTH CAROLINA PARRISH AND PARTNERS, LLC NO. 4784 CERTIFICATE OF AUTHORIZATION

SOUTH CAROLINA REGISTERED PROFESSIONAL ENGINEER No. 14937 DOUBLE SIGNATURE Kevin Ulmer

0 10 20 40

PLAN SCALE 1" = 20'

DESIGNED BY ____ DATE ____

DRAWN BY ____ DATE ____

CHECKED BY ____ DATE ____

RICHLAND COUNTY TRANSPORTATION PENNY PROGRAM

S-59 (BLYTHEWOOD RD.) WIDENING

ROADWAY PLAN

S-59 (BLYTHEWOOD RD.) RELOC.

STA. 169+50.00 TO END

DWG. NO. 14

pw:\\parrish-pw.bentley.com:parrish-pw\Documents\Surface Transportation\Blythewood Road Widening\Roadway\Sheets\BLYTHEWOOD_P&P.dgn
11/7/2019