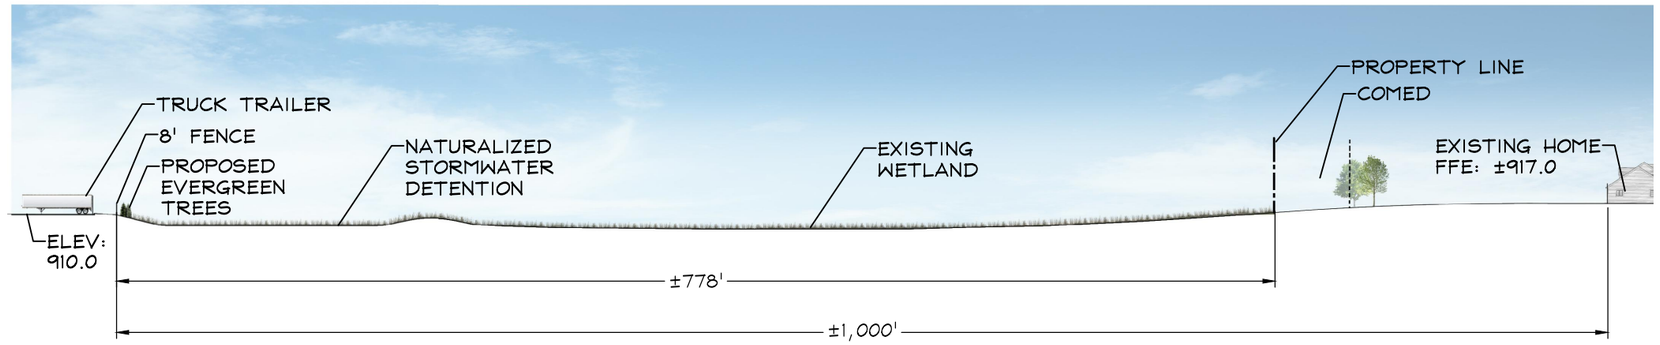

SECTION A
SCALE: 1"=100'

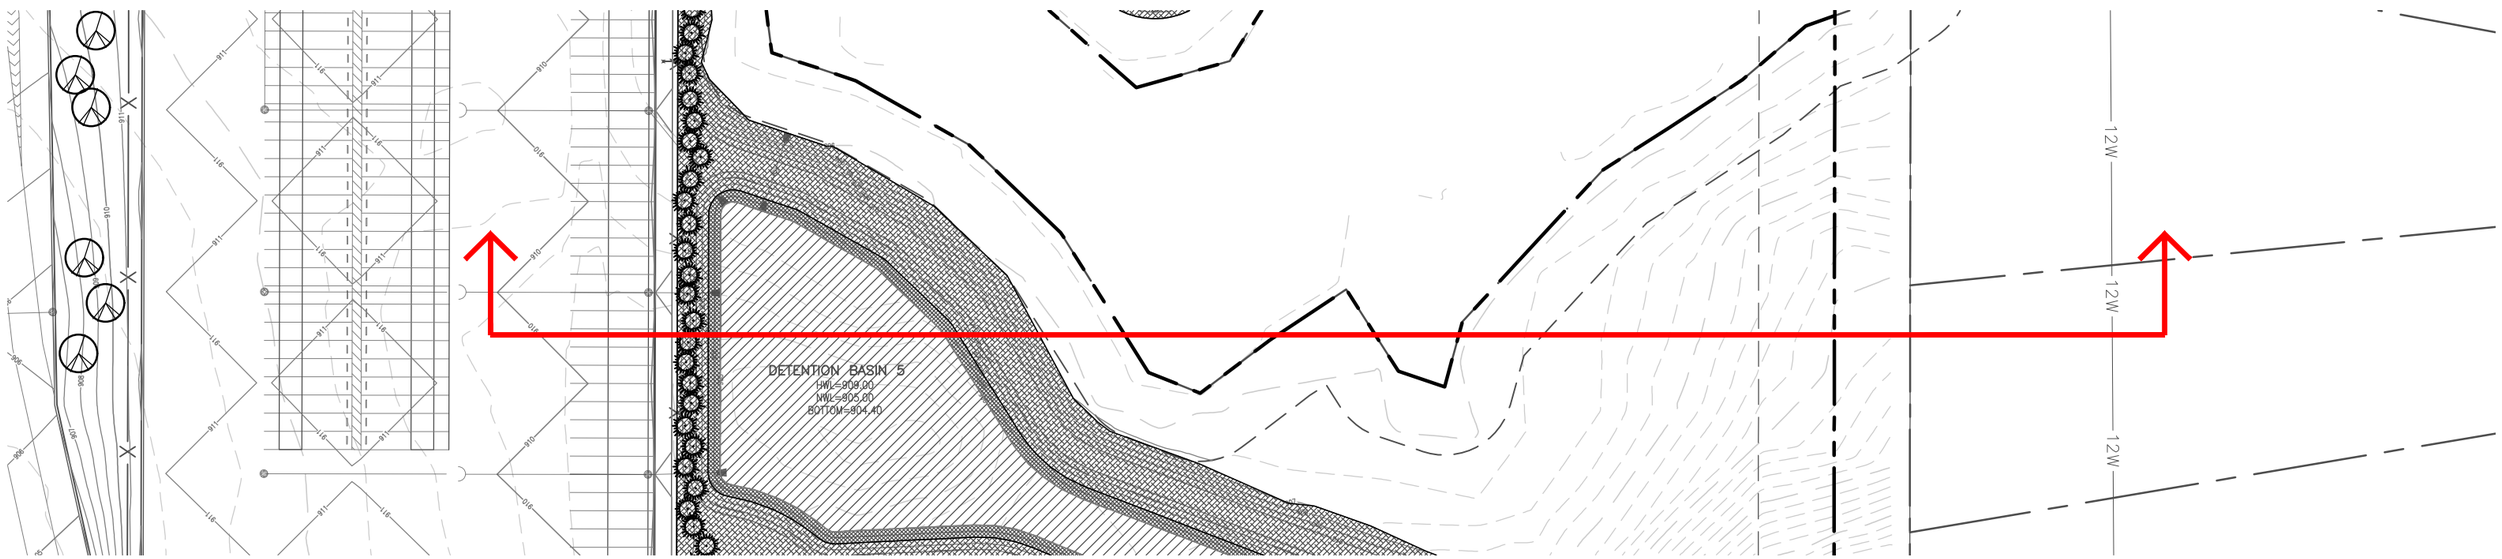

0 50' 100' 200'
SCALE: 1"=100'
NORTH

SECTION A
PROJECT PUMPKIN
HUNTLEY, ILLINOIS

2/02/2021

JACOB & HEFNER ASSOCIATES

GARY R. WEBER ASSOCIATES, INC.
LAND PLANNING
ECOLOGICAL CONSULTING
LANDSCAPE ARCHITECTURE
WWW.GRWAINC.COM

L:\Projects\JH2078\Acad\JH2078_D01_01Sec.dwg

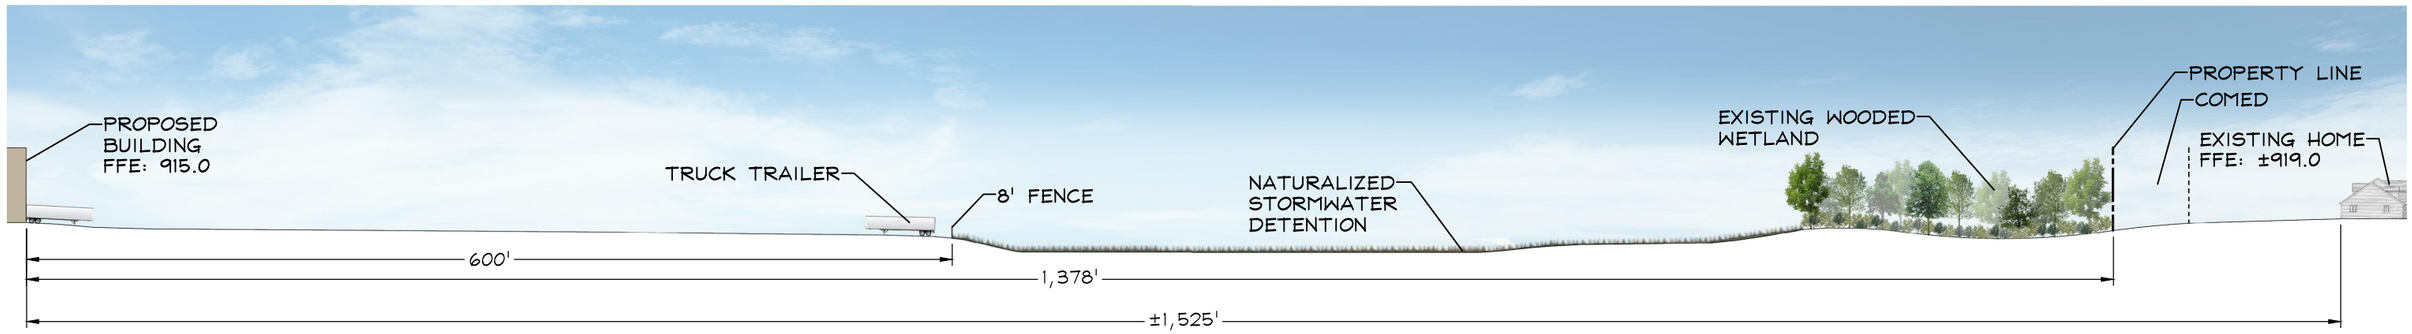

SECTION B
SCALE: 1"=100'

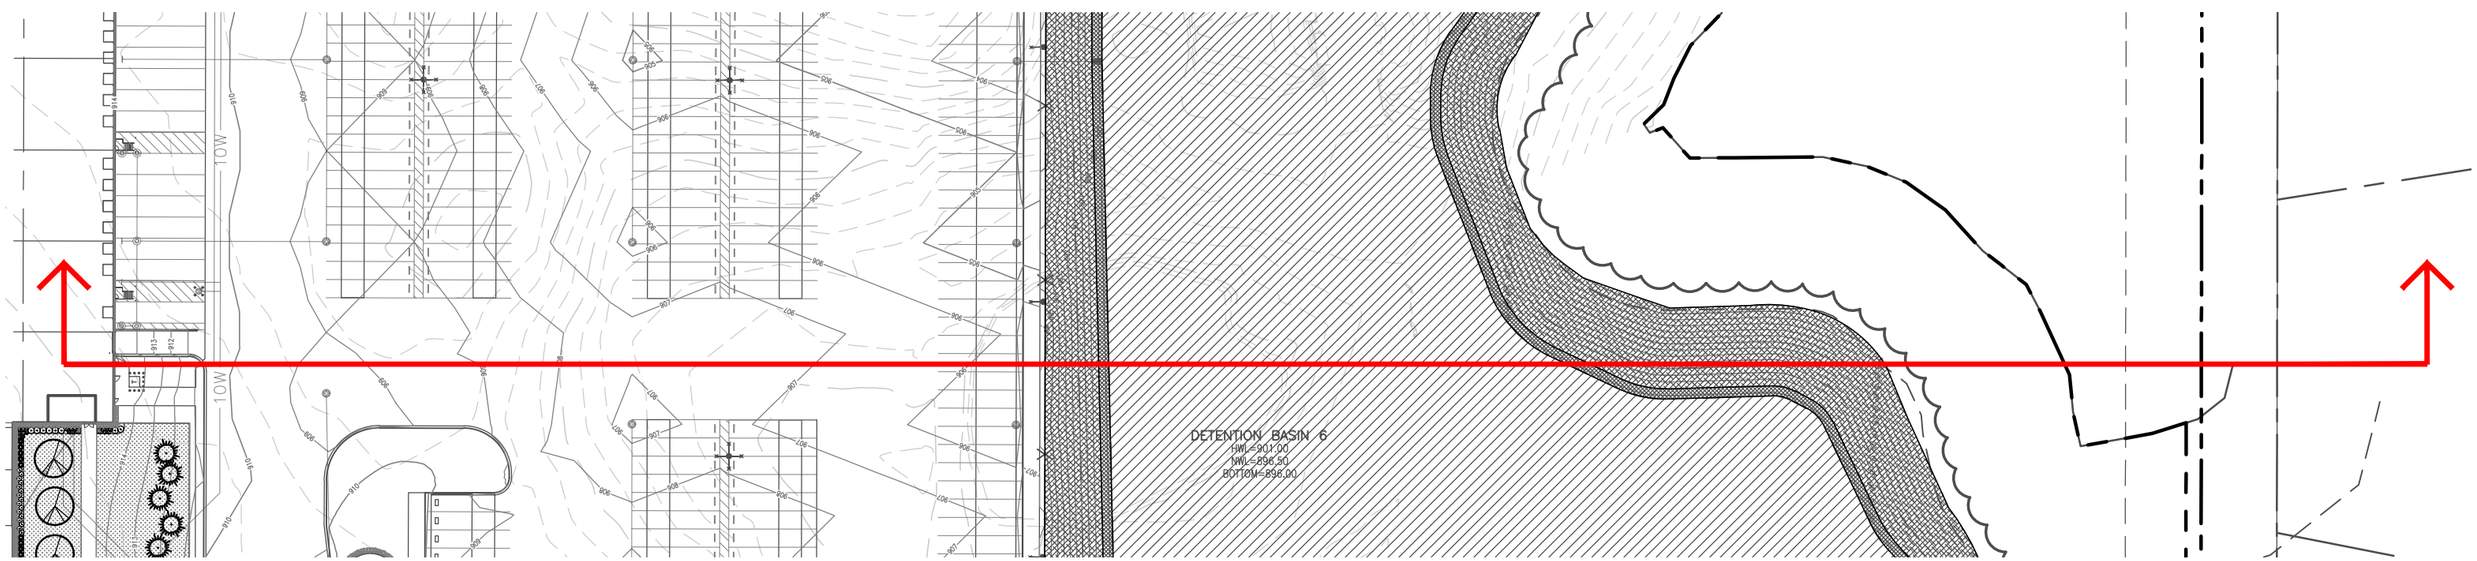

0 50' 100' 200'
SCALE: 1"=100'

NORTH

SECTION B
PROJECT PUMPKIN
HUNTLEY, ILLINOIS

2/02/2021

JACOB & HEFNER ASSOCIATES

GARY R. WEBER ASSOCIATES, INC.
LAND PLANNING
ECOLOGICAL CONSULTING
LANDSCAPE ARCHITECTURE
WWW.GRWAINC.COM

L:\Projects\JH2078\Acad\JH2078_D01_02Sec.dwg