



Date: Nov 09, 2022, 2:41pm User ID: clopez
File: M:\5000002 City of Pleasanton TX - Airport Rd and Goodwin St\07.00 CAD\03D Design Files\LIBERTY-GOODWIN.dwg

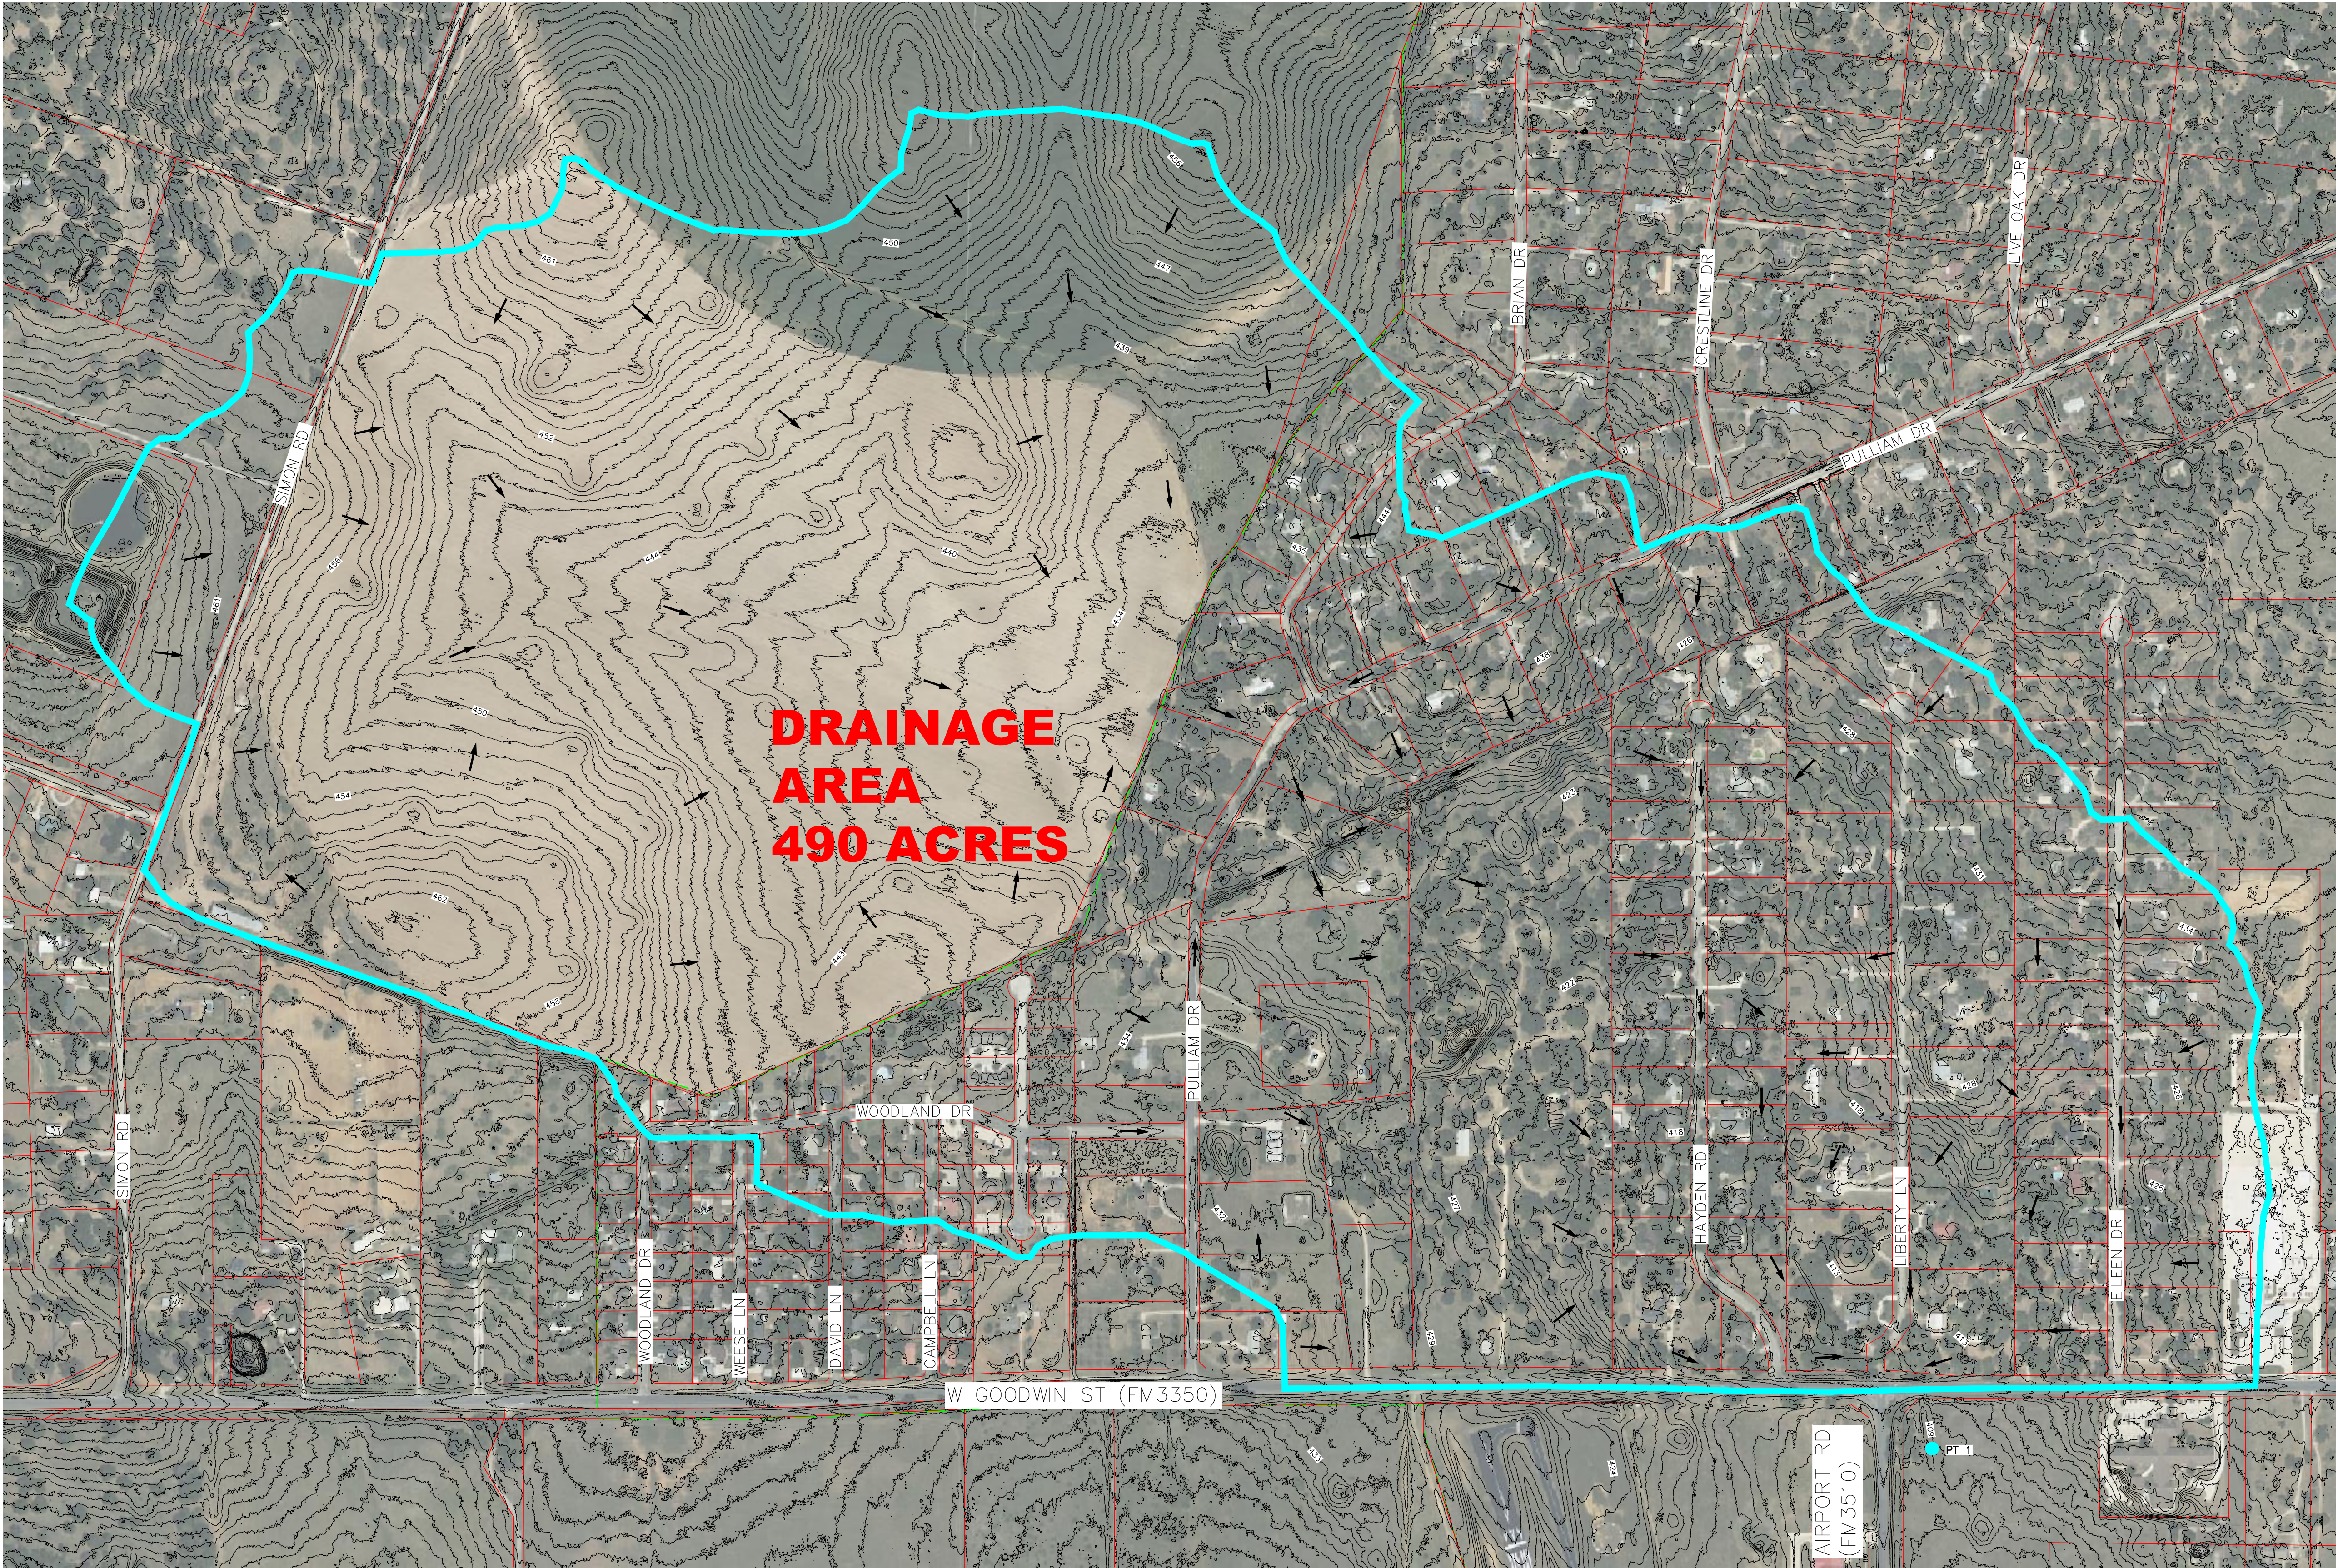

LEGEND

- | | | | |
|---------------------|---------------|-----|-------------|
| 900 | CONTOURS | --- | CITY LIMITS |
| PT 1 | DRAINAGE AREA | --- | LOT LINES |
| DISCHARGE POINT(PT) | | | |
| FLOW ARROW | | | |

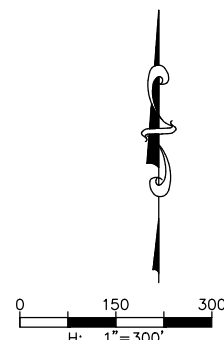

W. GOODWIN AT
AIRPORT RD.

CITY OF PLEASANTON
108 SECOND ST.
PLEASANTON, TX 78064
(830) 569-3867



DESIGNED BY:	CAL
DRAFTED BY:	CAL
CHECKED BY:	RA

SHEET